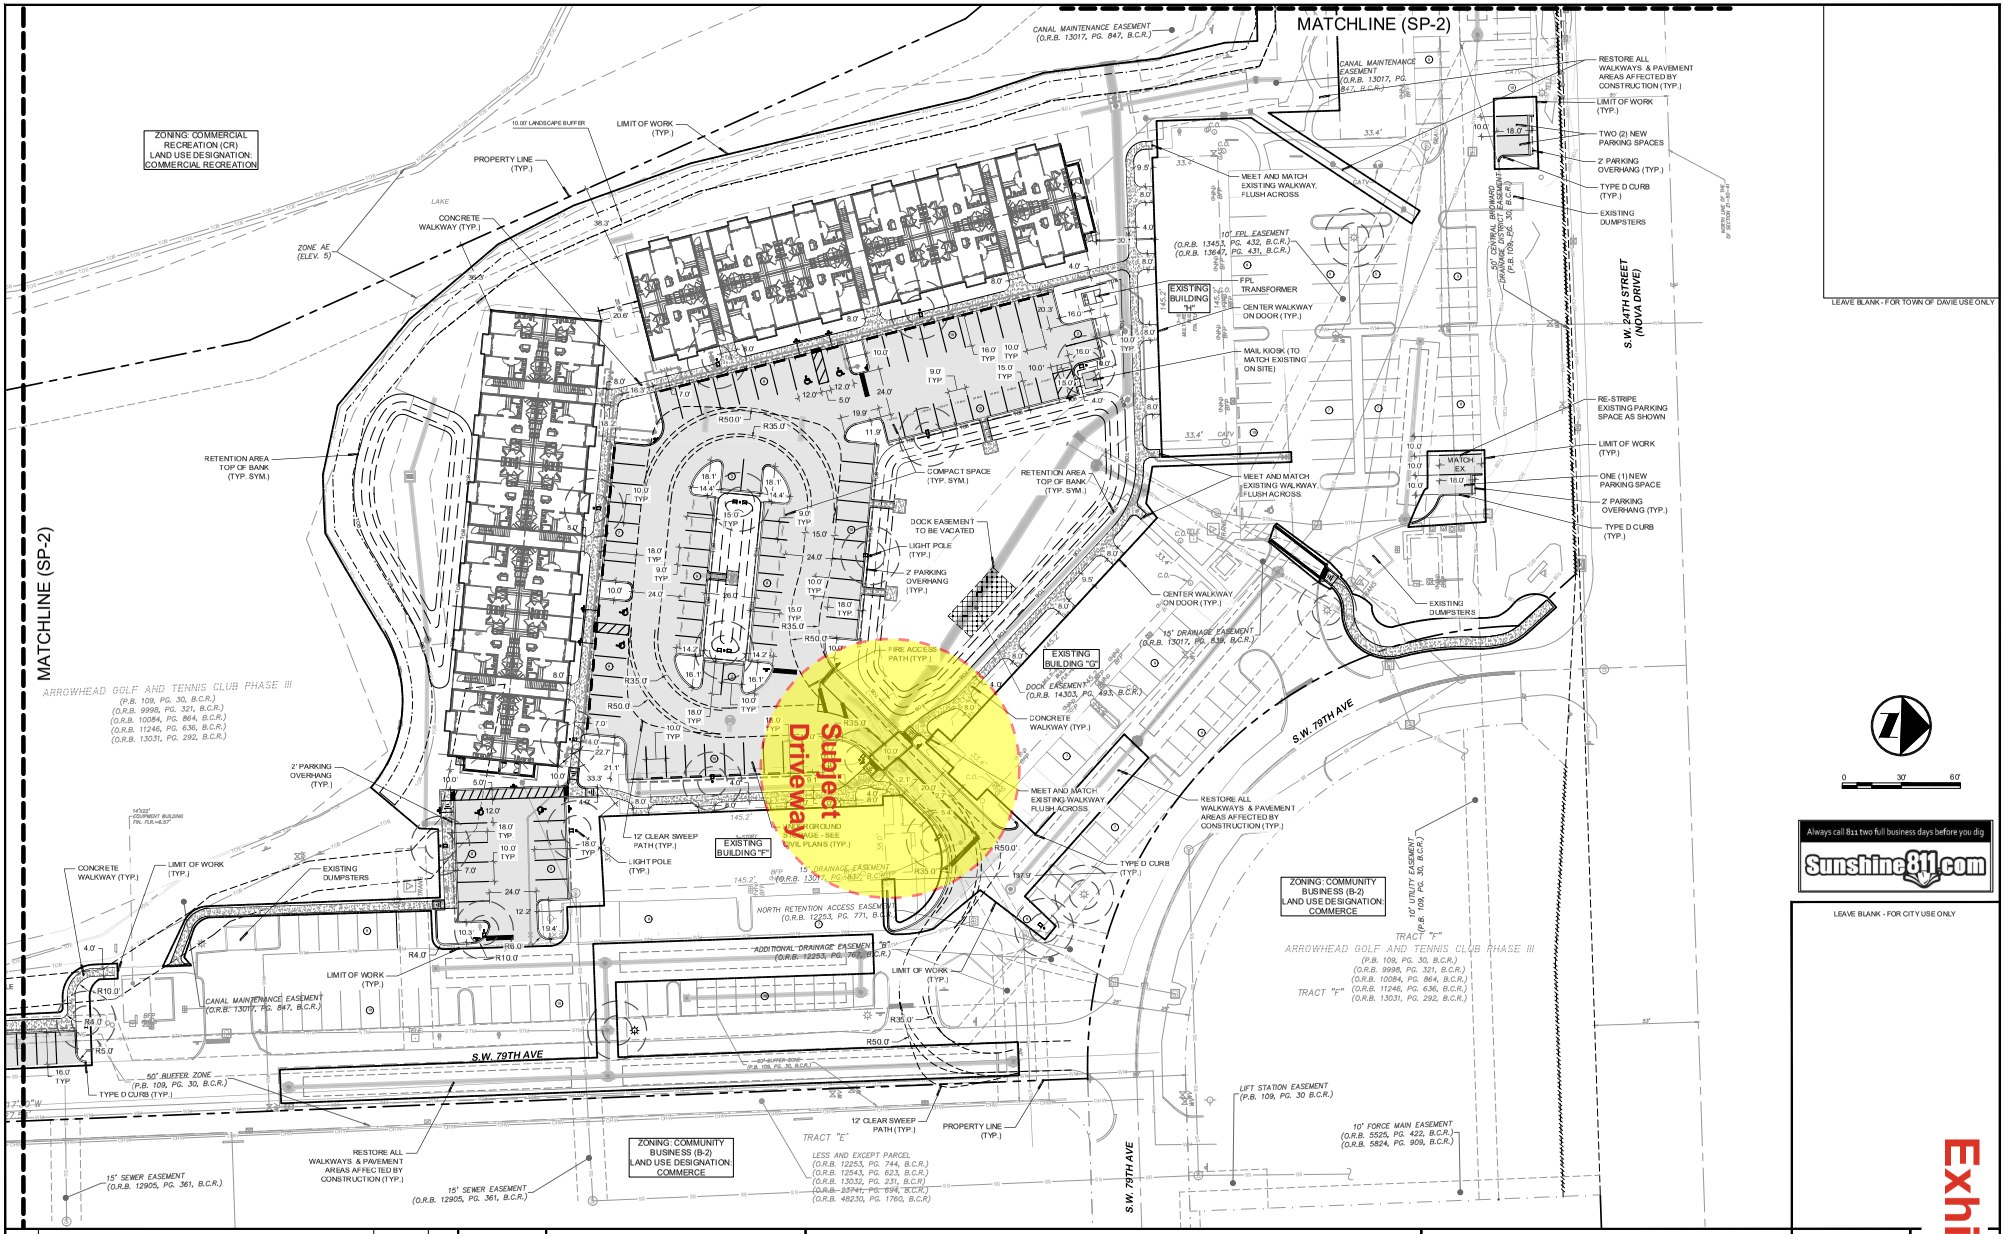

No.	REVISIONS	DATE	BY

SCALE:
DESIGNED BY: TMR
DRAWN BY: TMR
CHECKED BY: CE

CRAVEN THOMPSON AND ASSOCIATES, INC.
ENGINEERS • PLANNERS • SURVEYORS
3563 N.W. 53RD STREET, FORT LAUDERDALE, FLORIDA 33309
FAX: (954) 738-6409 TEL.: (954) 738-6400
FLORIDA LICENSED ENGINEERING, SURVEYING & MAPPING BUSINESS No. 271
FLORIDA LICENSED LANDSCAPE ARCHITECTURE BUSINESS No. C000114

CAMERON COVE
2451-2871 SW 79TH AVENUE, DAVIE, FLORIDA 33324
PREPARED FOR
NUVEEN REAL ESTATE

SITE PLAN

SEAL:
Nicole D. Pastre
Florida R.L.A. No. 6667397
December 26, 2025

PROJECT NO.:
24-0035-001-01

Exhibit A